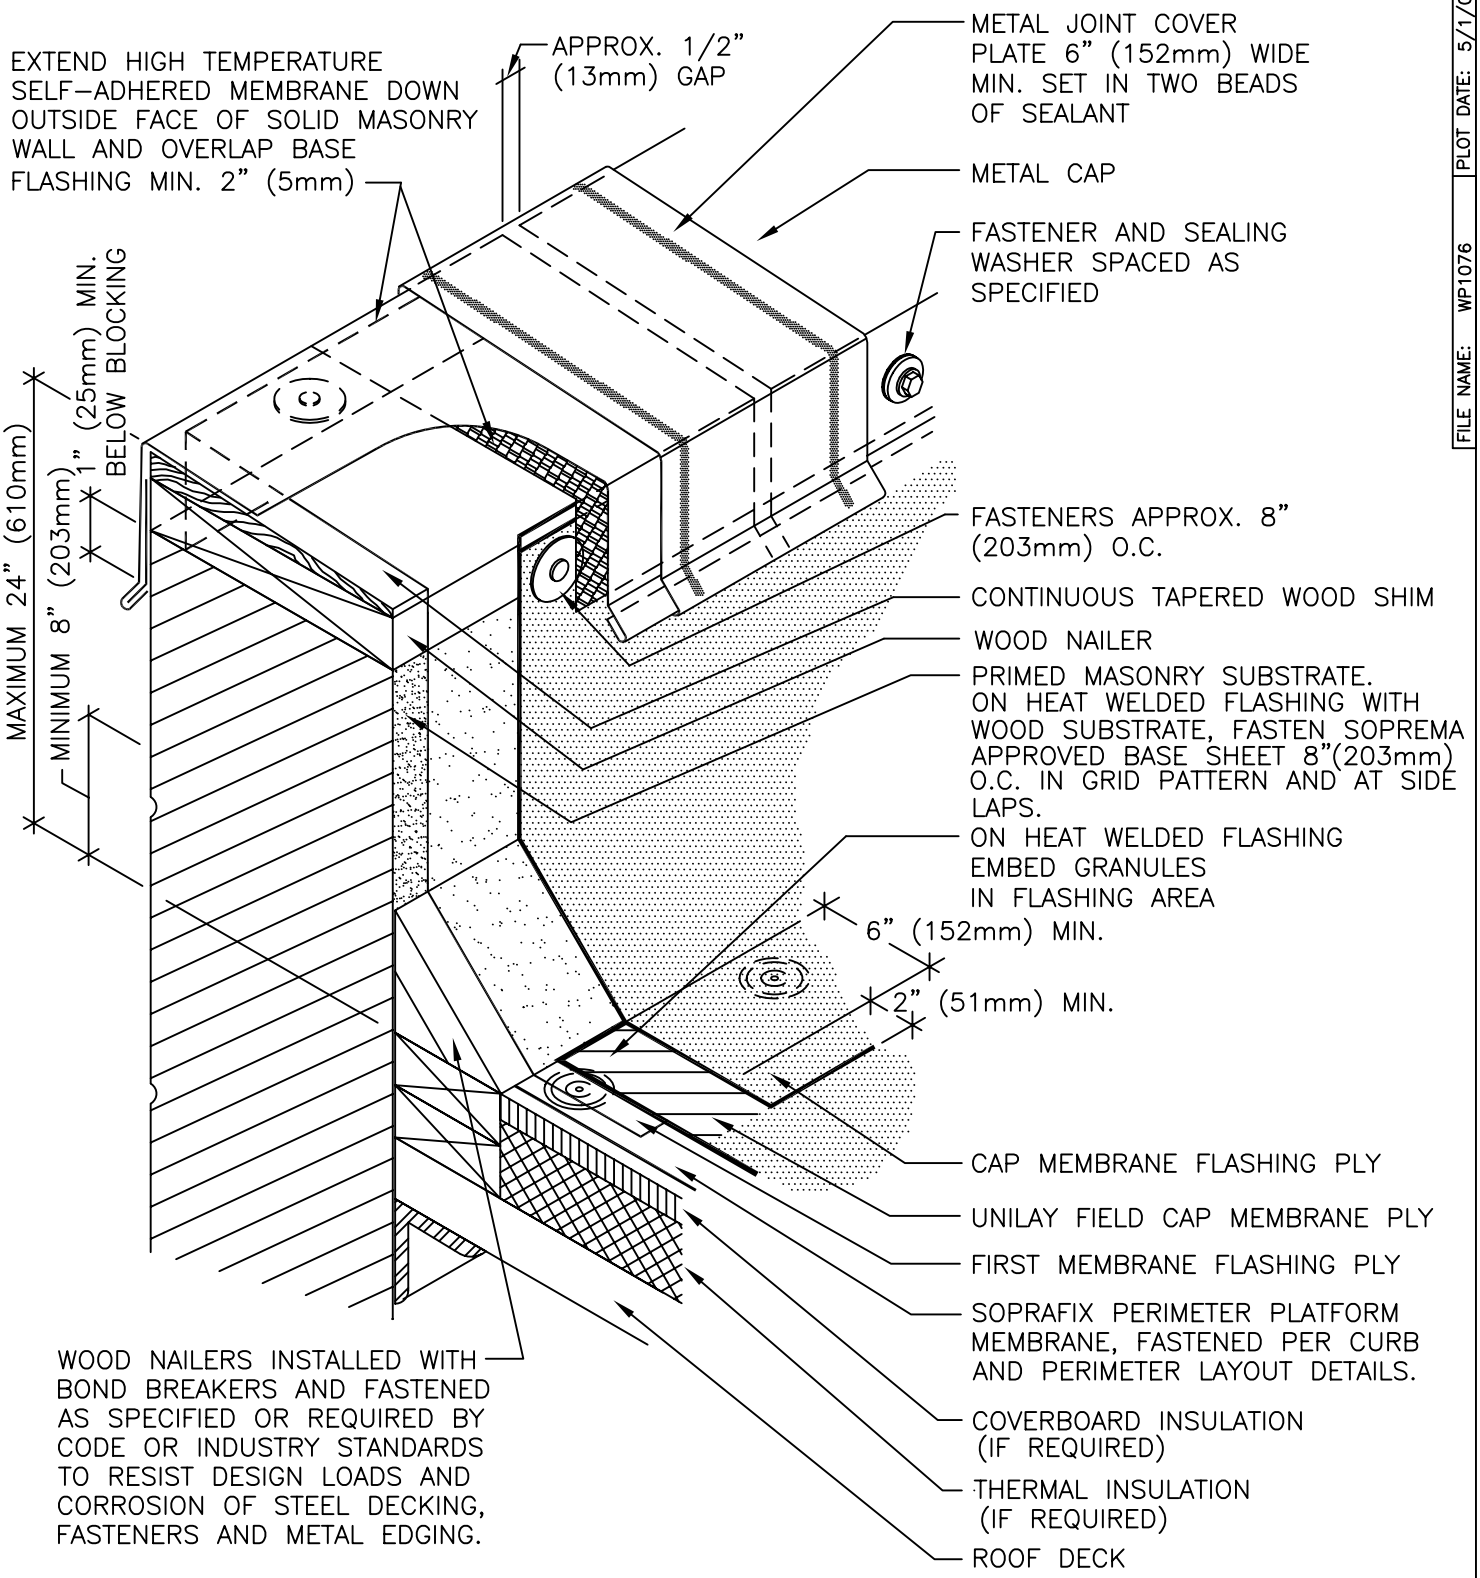

FILE NAME: WP1076 | PLOT DATE: 5/1/05

NOTES:

1. USE IN CONJUNCTION WITH SOPREMA GENERAL REQUIREMENTS AND APPROVED DETAILS WHILE CONSTRUCTING OTHER ROOF COMPONENTS TO EXCEED CURRENT EDITION REQUIREMENTS OF FM APPROVALS, SMACNA, NRCA, ANSI/SPRI ES-1 AND FLORIDA BUILDING CODE-RAS NO. 111 WITH THE MOST STRINGENT REQUIREMENTS OR RECOMMENDATIONS PREVAILING.
2. SOPREMA ADHESIVES, CEMENTS, MASTICS, PRIMERS AND SEALANTS ARE REQUIRED WHERE INDICATED.

SOPREMA®
310 QUADRAL DRIVE
WADSWORTH, OHIO 44281
(330) 334-0066

TITLE			
UNILAY WALL BASE FLASHING			
SCALE	DWN	CHK	APPROVAL DATE
NONE	DMT	PR	5/1/05
DRAWING NUMBER			REV
ULWBF-002			0

** USAGE OF THIS DRAWING IS GOVERNED BY THE TERMS OF SERVICE FOR SOPREMA DETAIL. PLEASE CONSULT THESE TERMS OF SERVICE PRIOR TO UTILIZING THIS DRAWING.