DRAINBOARD AND/OR INSULATION NOT SHOWN FOR CLARITY

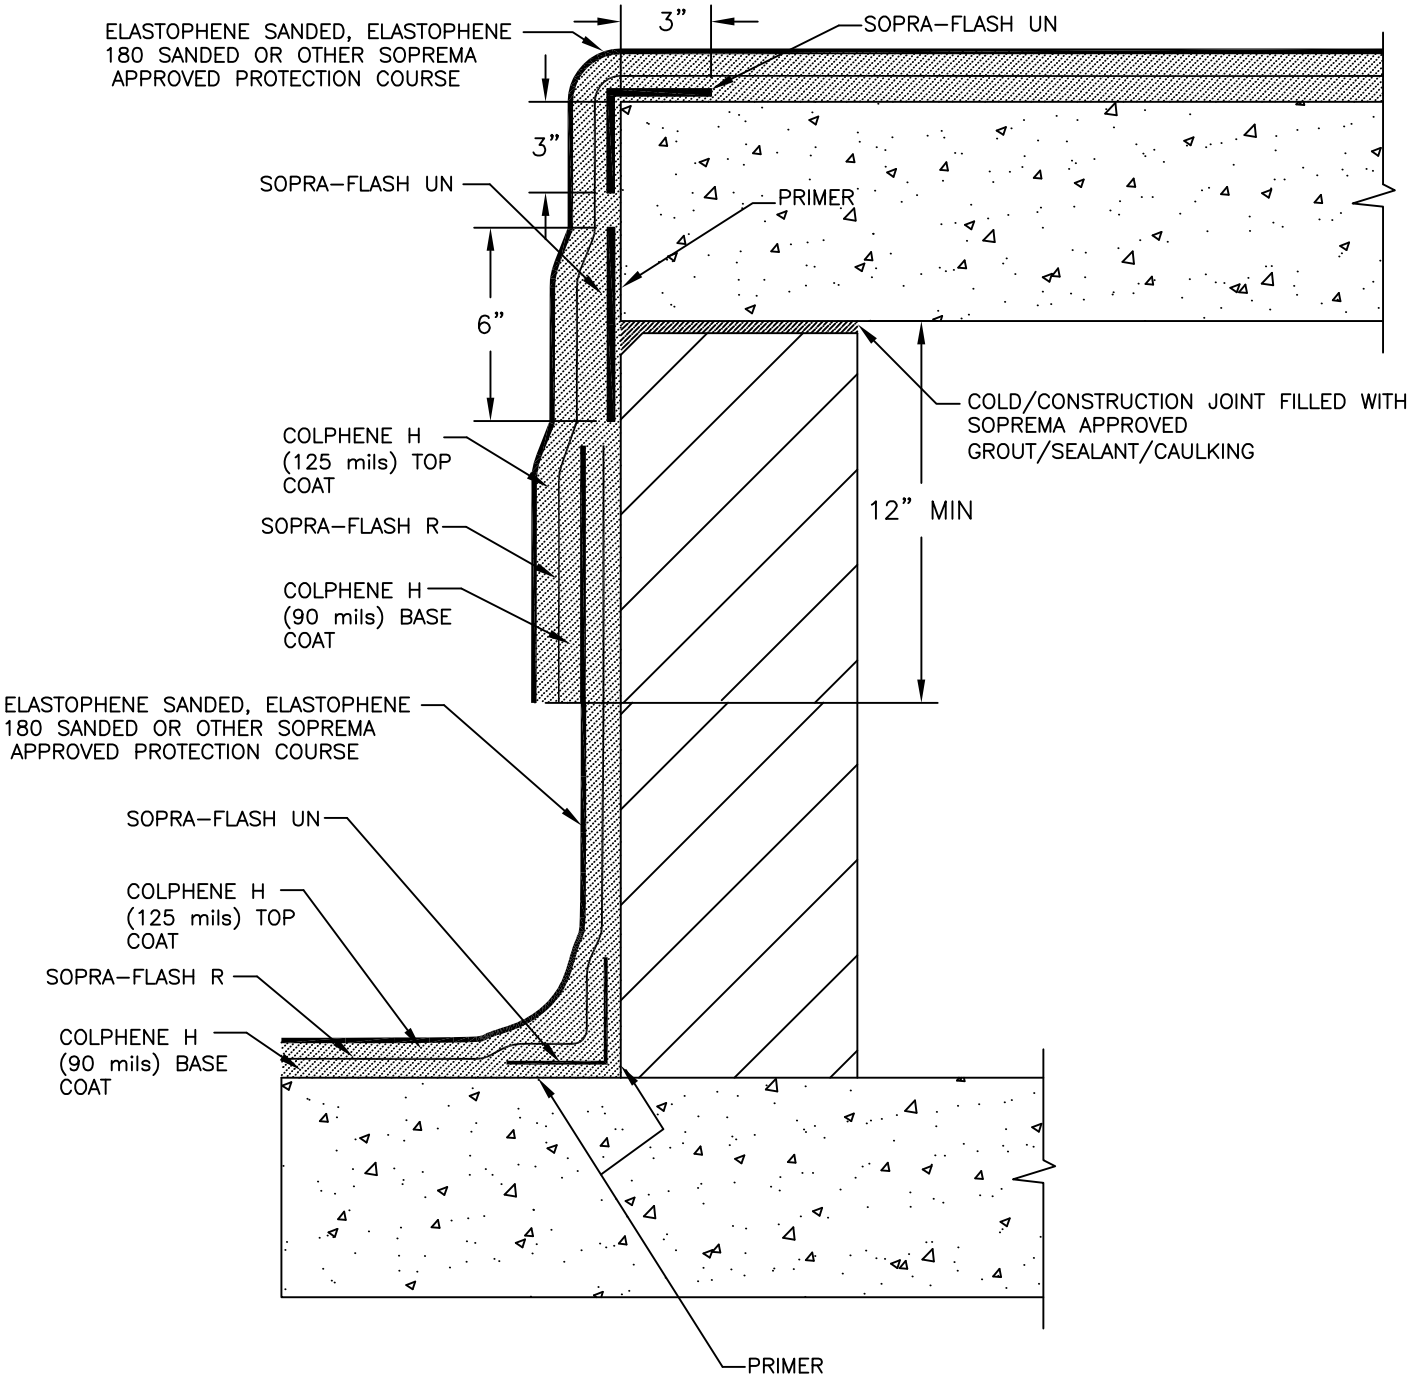

NOTES:

1. DETAIL TO BE USED IN CONJUNCTION WITH SOPREMA GENERAL REQUIREMENTS, APPLICATION METHODS AND APPROVED DETAILS.
2. ELASTOPHENE 180 SANDED IF USED DOES NOT REQUIRE AN ADDITIONAL PROTECTION COURSE CALL SOPREMA FOR DETAILS

SOPREMA WATERPROOFING DIVISION
310 QUADRAL DRIVE
WADSWORTH, OHIO 44281
(330) 334–0066

TITLE			
FOUNDATION WALL 215 MILS SYSTEM			
SCALE NONE	DWN TM	CHK JP	APPROVAL DATE 12/22/09
DRAWING NUMBER HRW–602			REV 0

** USAGE OF THIS DRAWING IS GOVERNED BY THE TERMS OF SERVICE FOR SOPREMA DETAIL. PLEASE CONSULT THESE TERMS OF SERVICE PRIOR TO UTILIZING THIS DRAWING.

PLOT DATE: 12/23/09
FILE NAME: WP2172