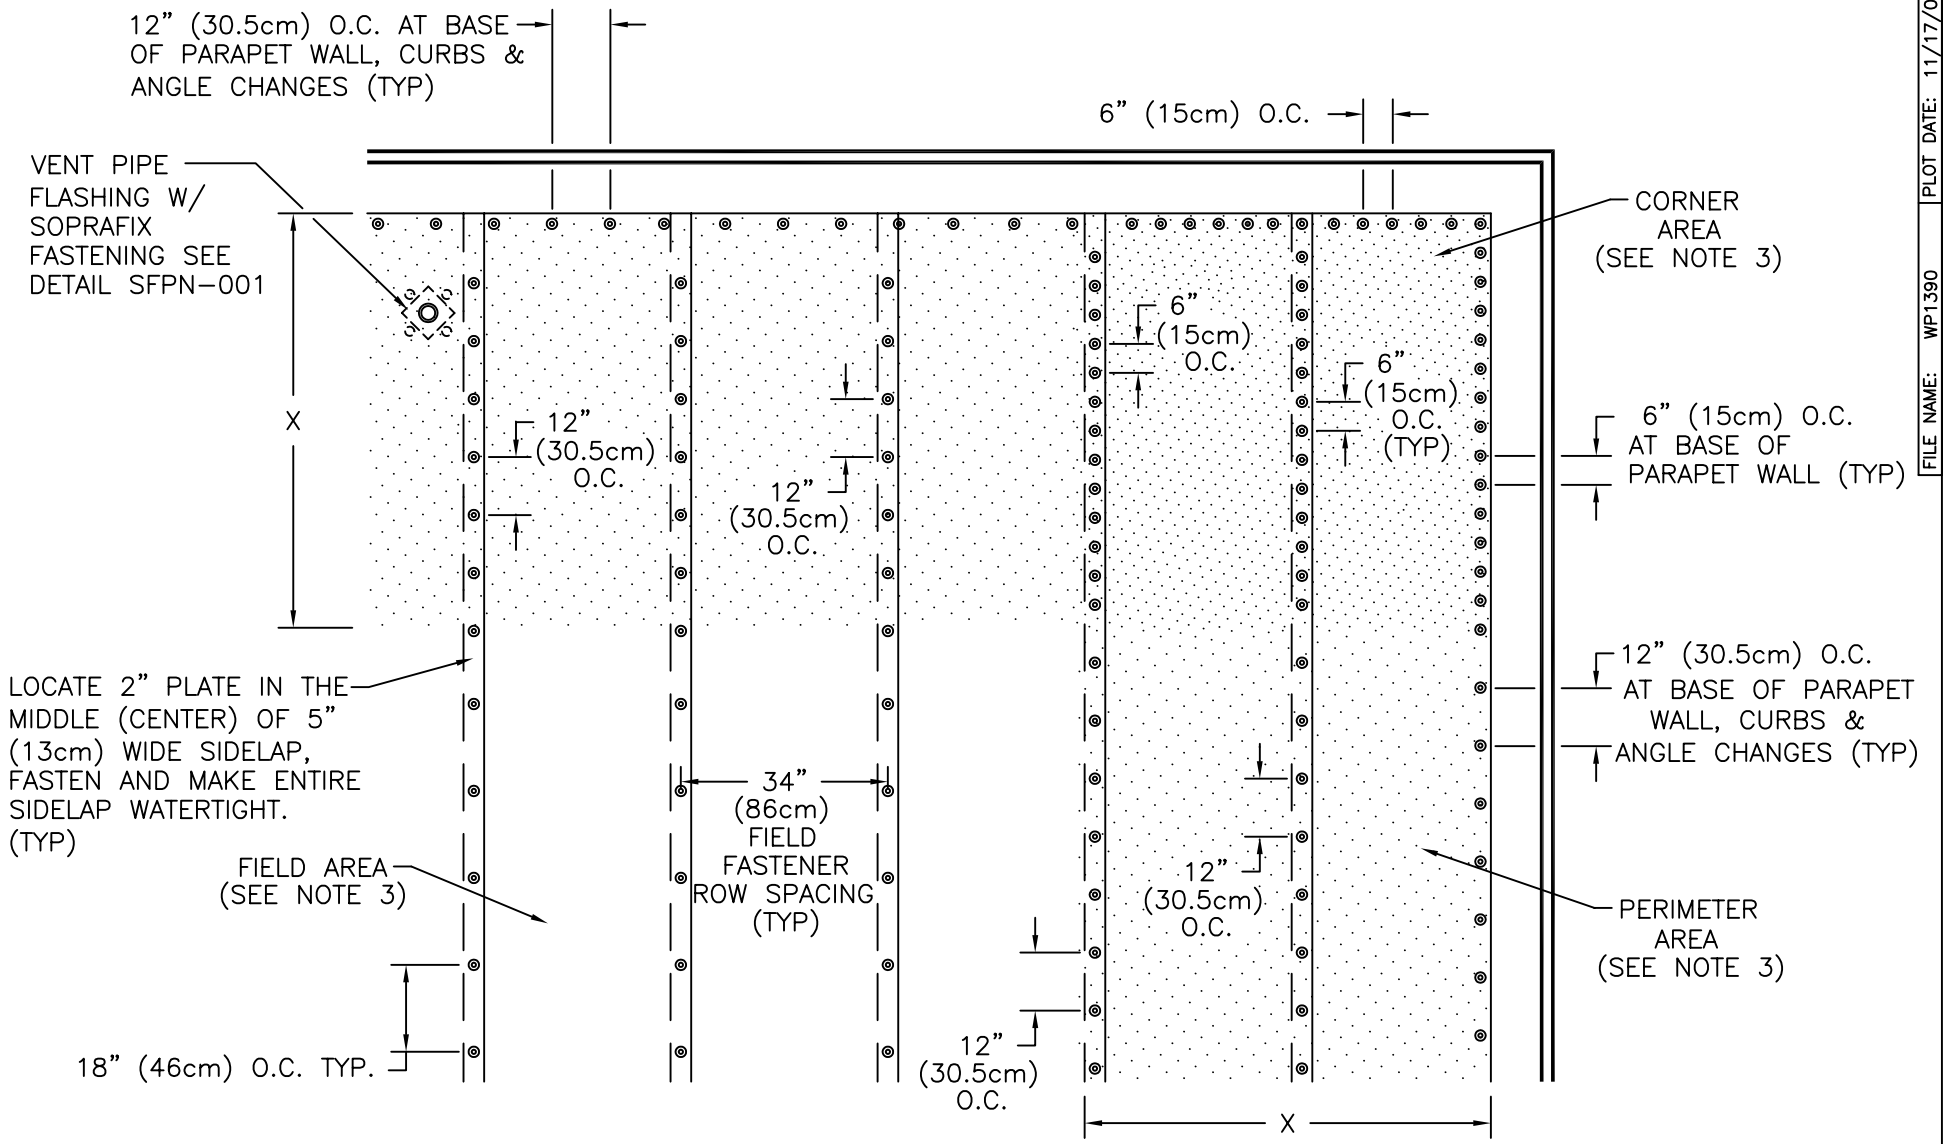

PLOT DATE: 11/17/06
FILE NAME: WP1390

NOTES:

1. DETAIL TO BE USED IN CONJUNCTION WITH SOPREMA GENERAL REQUIREMENTS AND APPROVED DETAILS. FOR BUILDINGS; LESS THAN **60' IN HEIGHT IN GROUND ROUGHNESS CATEGORIES 'B' AND 'C' AND MAX. 90 MPH WIND ZONE** WITH **FMG APPROVED 22 GA STEEL OR CONCRETE DECK**S. FOR FASTENER SPACING ON OTHER DECK TYPES, CONTACT SOPREMA CORPORATE TECHNICAL DEPARTMENT. THIS DETAIL DEPICTS ONLY SOPRAFIX LAYOUT; AFTERWARD CAPSHEET IS ADHERED BY HOT MOPPING, HEAT WELDING, COLD ADHESIVE OR COLSTIX™ SELF-ADHERED APPLICATION METHODS.
2. THIS SOPRAFIX DETAIL IS **APPROVED FOR STANDARD WARRANTY COVERAGE-NO WIND RIDERS.**
3. PERIMETER DEFINITION: X=4/10 OF BUILDING HEIGHT OR 1/10 THE BUILDING WIDTH, WHICHEVER IS THE LESSER DIMENSION, WITH A MINIMUM OF 2 PERIMETER ROLLS.

(SEE DETAIL SFMA-001)

SOPREMA®
310 QUADRAL DRIVE
WADSWORTH, OHIO 44281
(330) 334-0066

TITLE			
Basic Soprafix Perimeter & Corner 2			
SCALE	DWN	CHK	APPROVAL DATE
NONE	DMT	BS	11/17/06
DRAWING NUMBER			REV
SFMA-004			0

** USAGE OF THIS DRAWING IS GOVERNED BY THE TERMS OF SERVICE FOR SOPREMA DETAIL. PLEASE CONSULT THESE TERMS OF SERVICE PRIOR TO UTILIZING THIS DRAWING.